3 IDENTICAL 1 MMSCFD J.T UNITS

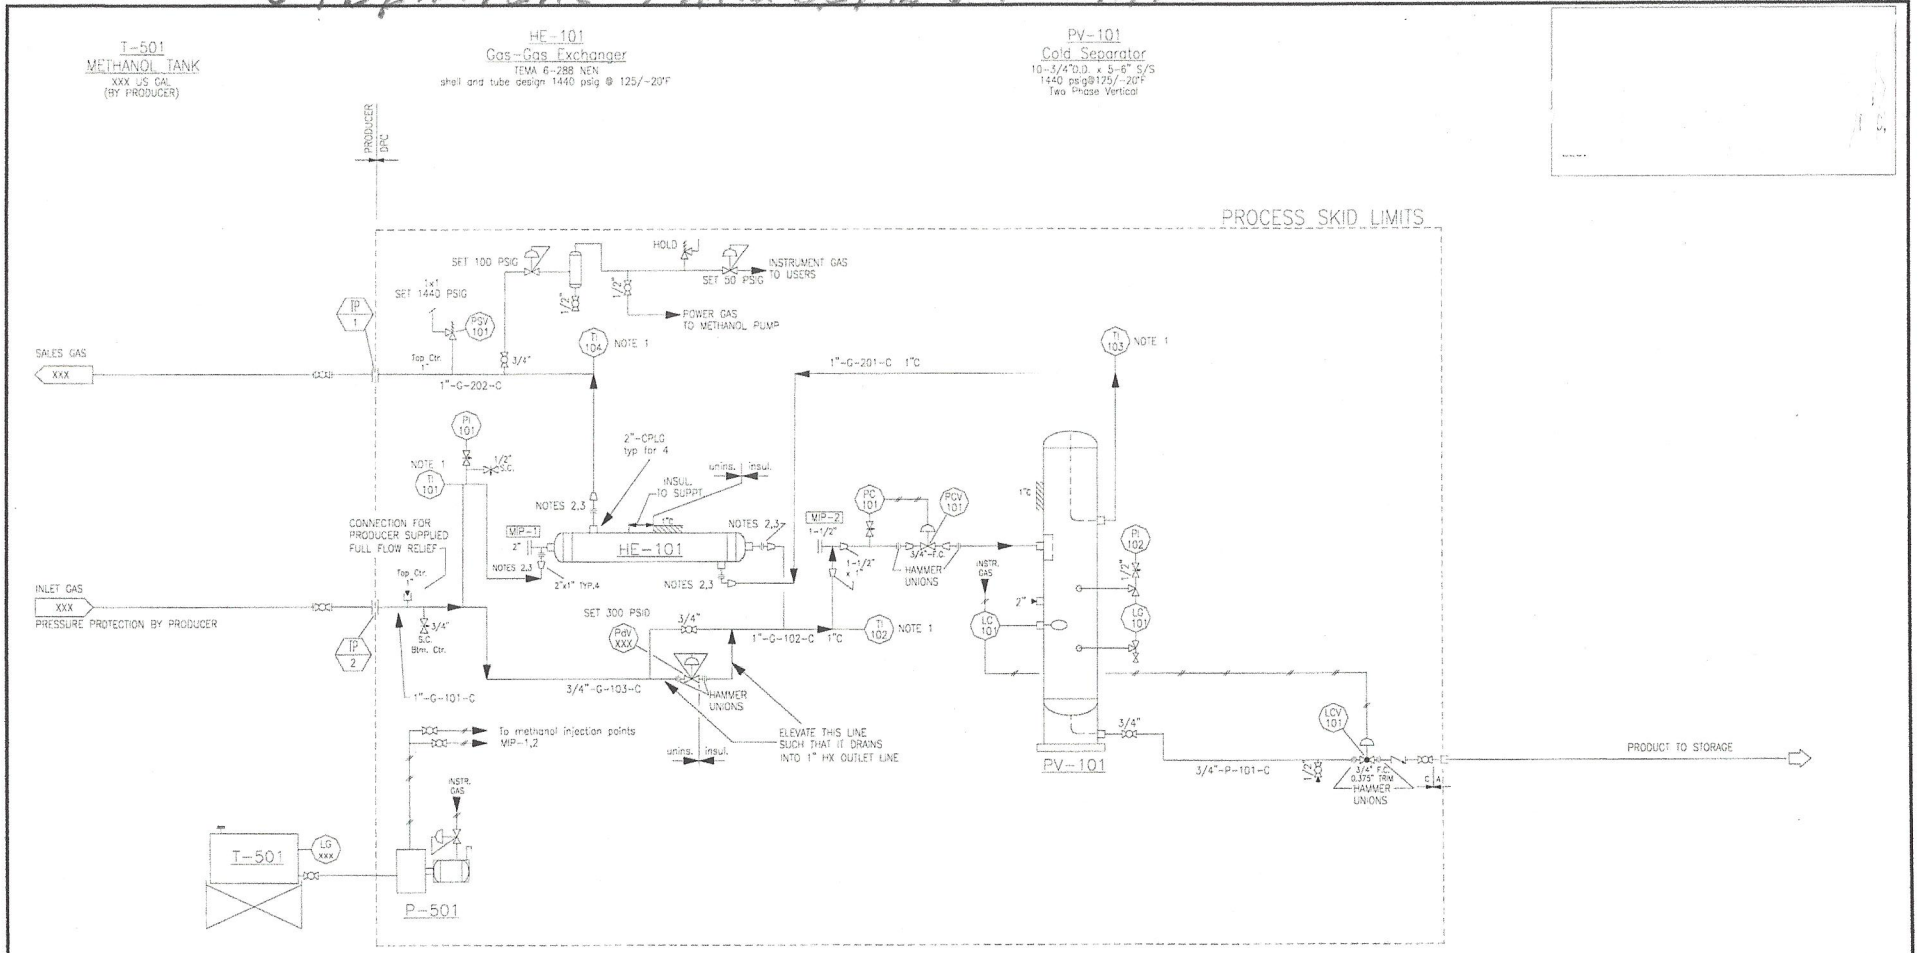

P-501
Methanol Injection Pump
Pneumatically Powered (Instr Gas)
5 GPD

NOTES
1. INLINE THERMOWELLS TO BE INSTALLED IN ELBOWS.
2. HEX UNIONS - TO BE INSTALLED WITH NUTS AWAY FROM EXCHANGER NOZZLE - TYPICAL FOR 4
3. USE SWAGES, NOT BUSHINGS FOR SIZE REDUCTION - TYP. FOR 4

NO	DESCRIPTION	DATE	BY
A	FOR BID PURPOSES ONLY		

02-23-04 14:32

STANDARD

MINI SKID
Dew Point Control Facility
P & ID

DRAWN BY	DATE 02-24-04	CHKD	JOB NO STD
		APPVD	
SCALE	DRAWING NO		REV